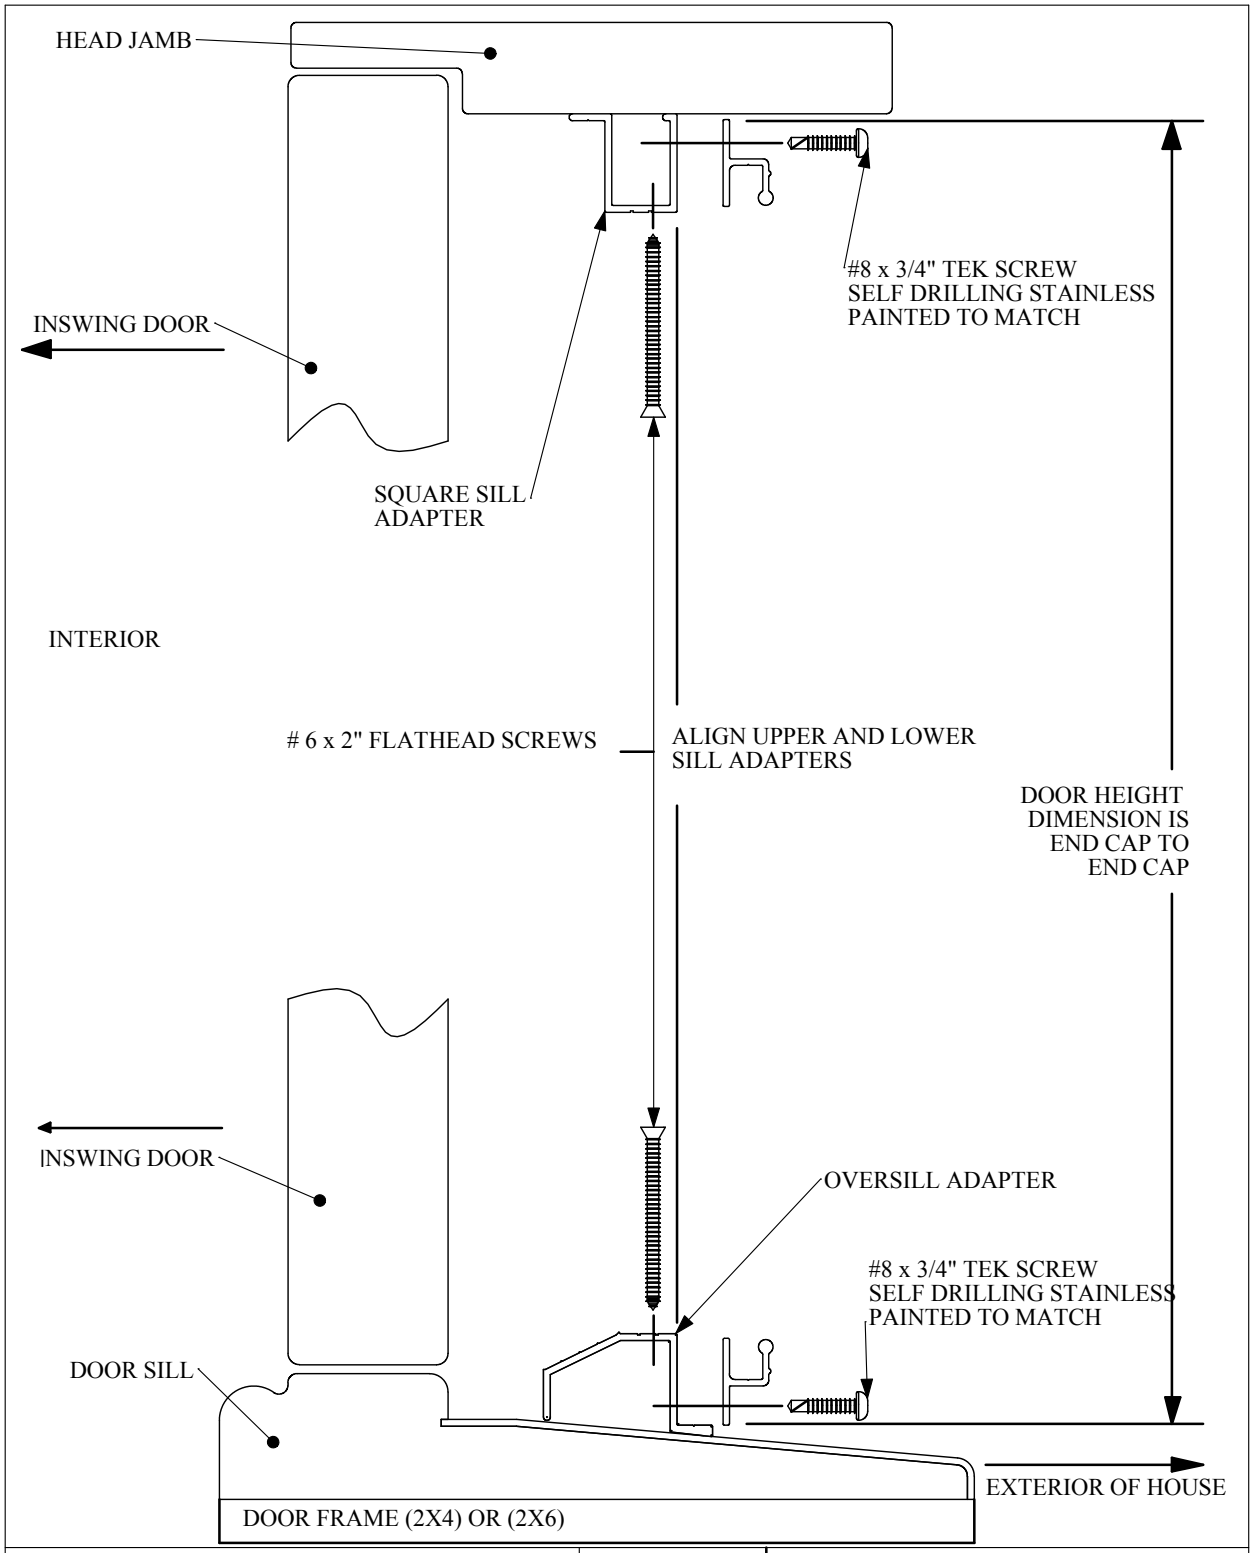

StowAway
RETRACTABLE SCREENS

TYPE:	ENTRY DOOR
OPERATION:	INSWING DOOR
SILL ADAPTER:	#5 SQUARE SILL (TOP) #4 OVER-SILL (BOTTOM)

UPDATED: 11/7/08 B